TMO/39134

4w Lights

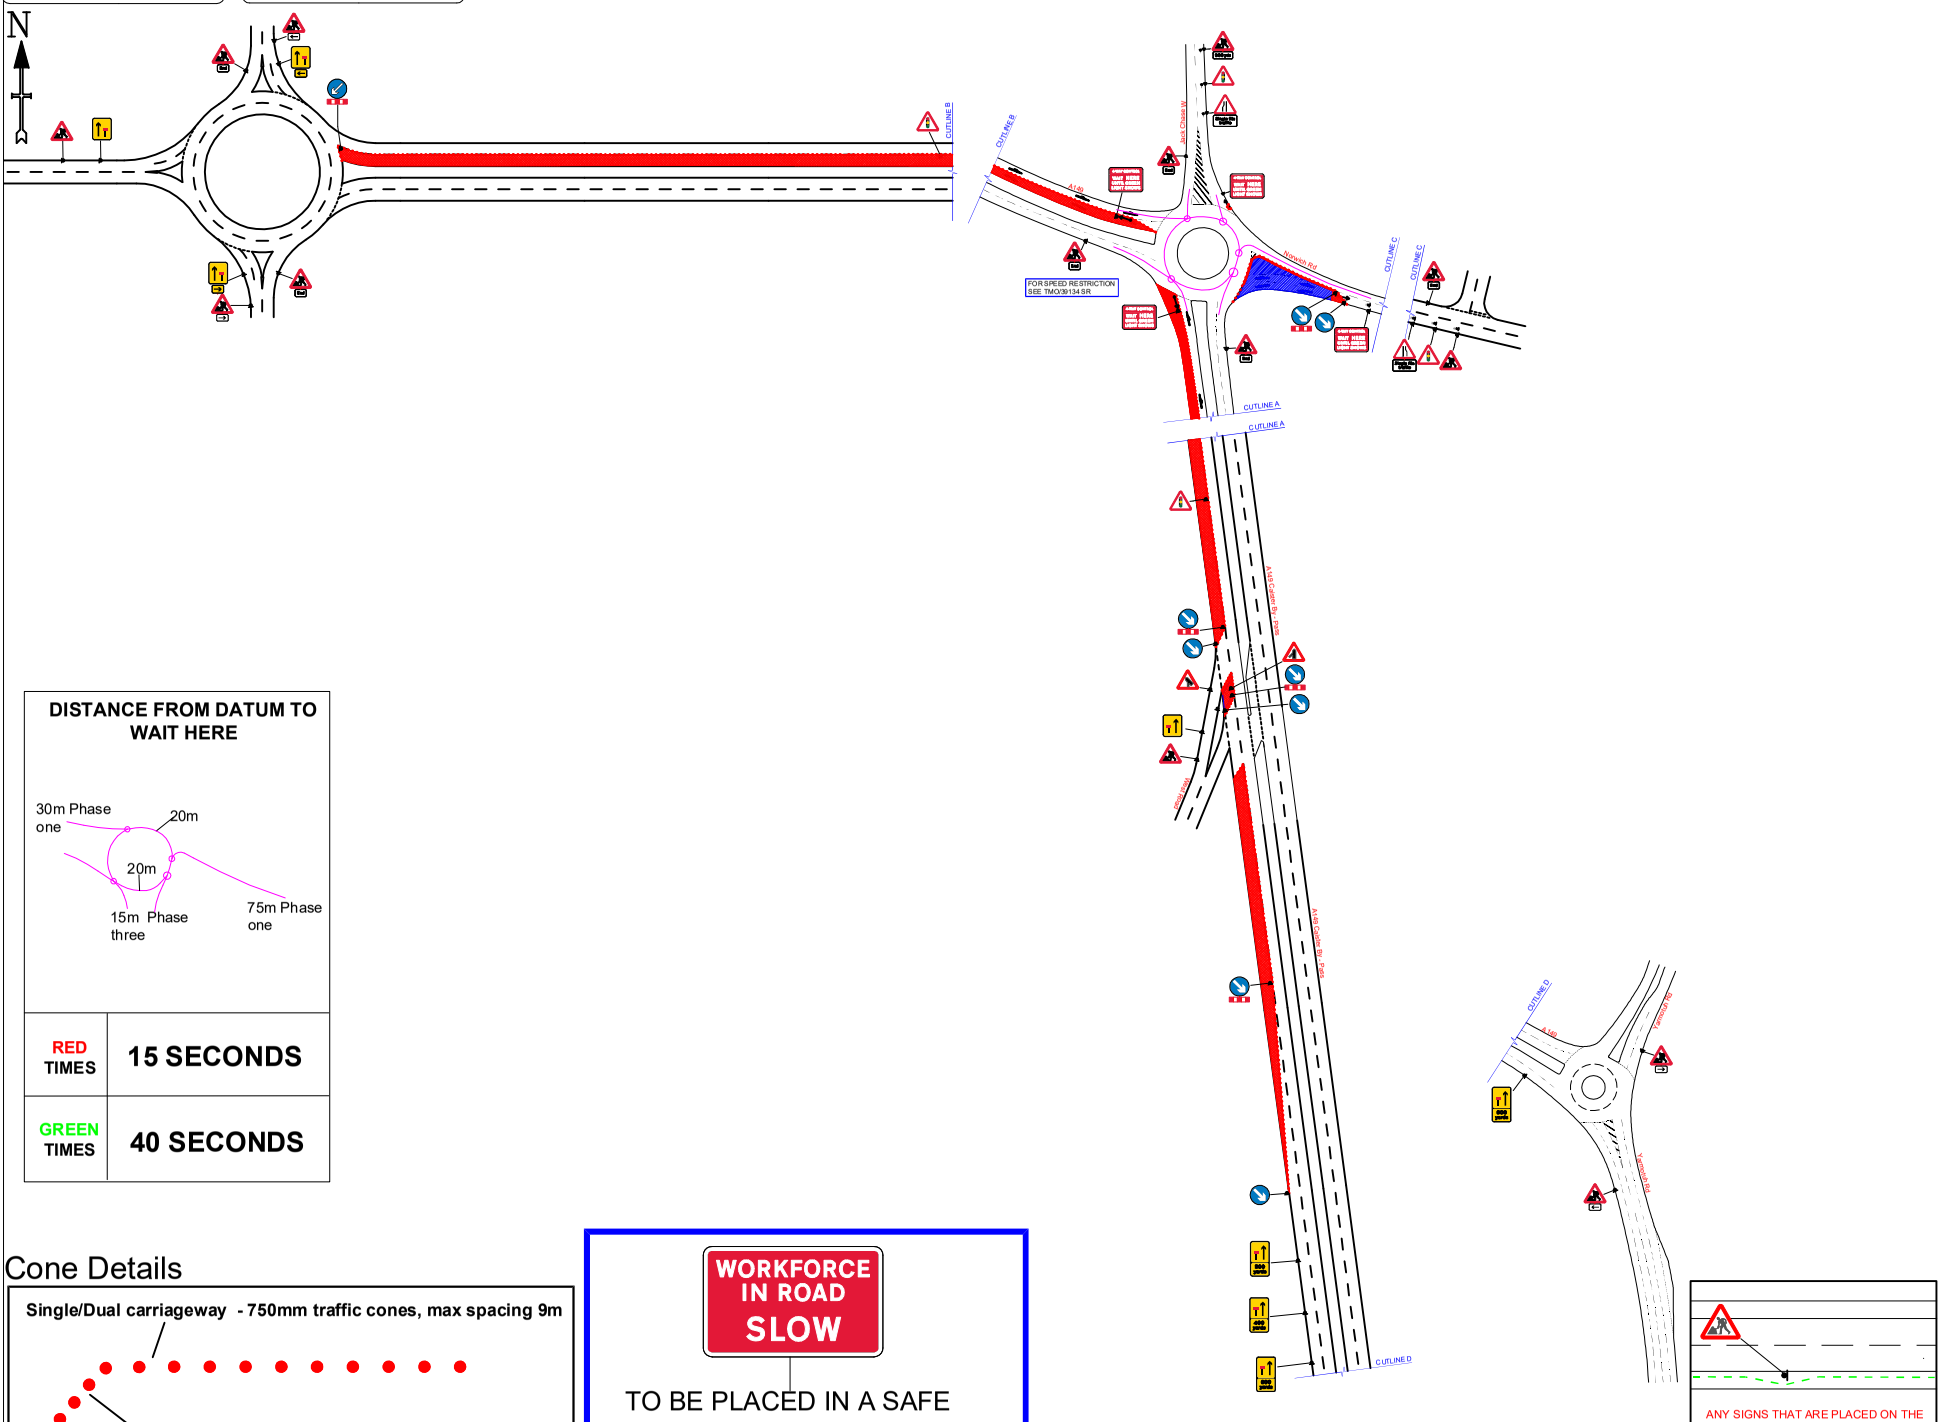

DISTANCE FROM DATUM TO WAIT HERE

RED TIMES	15 SECONDS
GREEN TIMES	40 SECONDS

Cone Details

Single/Dual carriageway - 750mm traffic cones, max spacing 9m

45° tapers have 1.2m spacing with 750mm traffic cones, no relaxations.

WORKFORCE IN ROAD SLOW

TO BE PLACED IN A SAFE LOCATION PRIOR TO WORKS

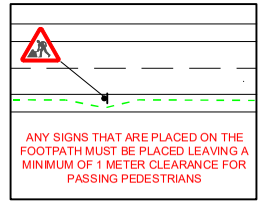

ANY SIGNS THAT ARE PLACED ON THE FOOTPATH MUST BE PLACED LEAVING A MINIMUM OF 1 METER CLEARANCE FOR PASSING PEDESTRIANS

TMO-PL-007rev19 | Review due - 01/12/25

Safety Zone (longitudinal)	Safety Zone (sideways)
0.5m	0.5m

TMO Highways

Building 1,
Roy Humphrey Site
A140, Eye, Suffolk,
IP23 8AW
Tel:01379 676462

Customer Details:

BATEMAN GROUNDWORKS LTD

Customer Ref: PO 91744
Contact: Ed Killet

Drawing Details:
TM Type : Lane Closure + 4w
Location: Jack Chase Way, Caister, NR30 5UD

DRAWN/REVISED					
Drawn by	AV	Revised by	–	Revision number	00
Date	02/04/25	Date	–		

Scale;1 @1000 A4

Planner: Ashley Varley
Email: Ashley Varley@tmohighways.co.uk

PLEASE NOTE :

a. All Traffic Management to comply with current chapter 8 and Safety at Street Works and RoadWork's (A code of practice).
b. All road markings and signage to conform to the Traffic Signs Regulations and General Directions 2016.
c. All permanent traffic lights heads will be switched off and bagged at all times that temp signals are in operation, with authorisation from the appropriate authority.
d. Countdown Signage spacing not shown to scale.

Drawing checked via email by; AS

This Drawing has been produced for the specific client and project as defined in drawing and customer details and is not intended for any other purpose.

Key

- Temporary Signal Head
- Permanent Signal Head
- Sign Diagram
- Traffic Cone
- Pedestrian Barrier
- Datum Point
- No Parking Cones
- Works Area
- Safety Zone